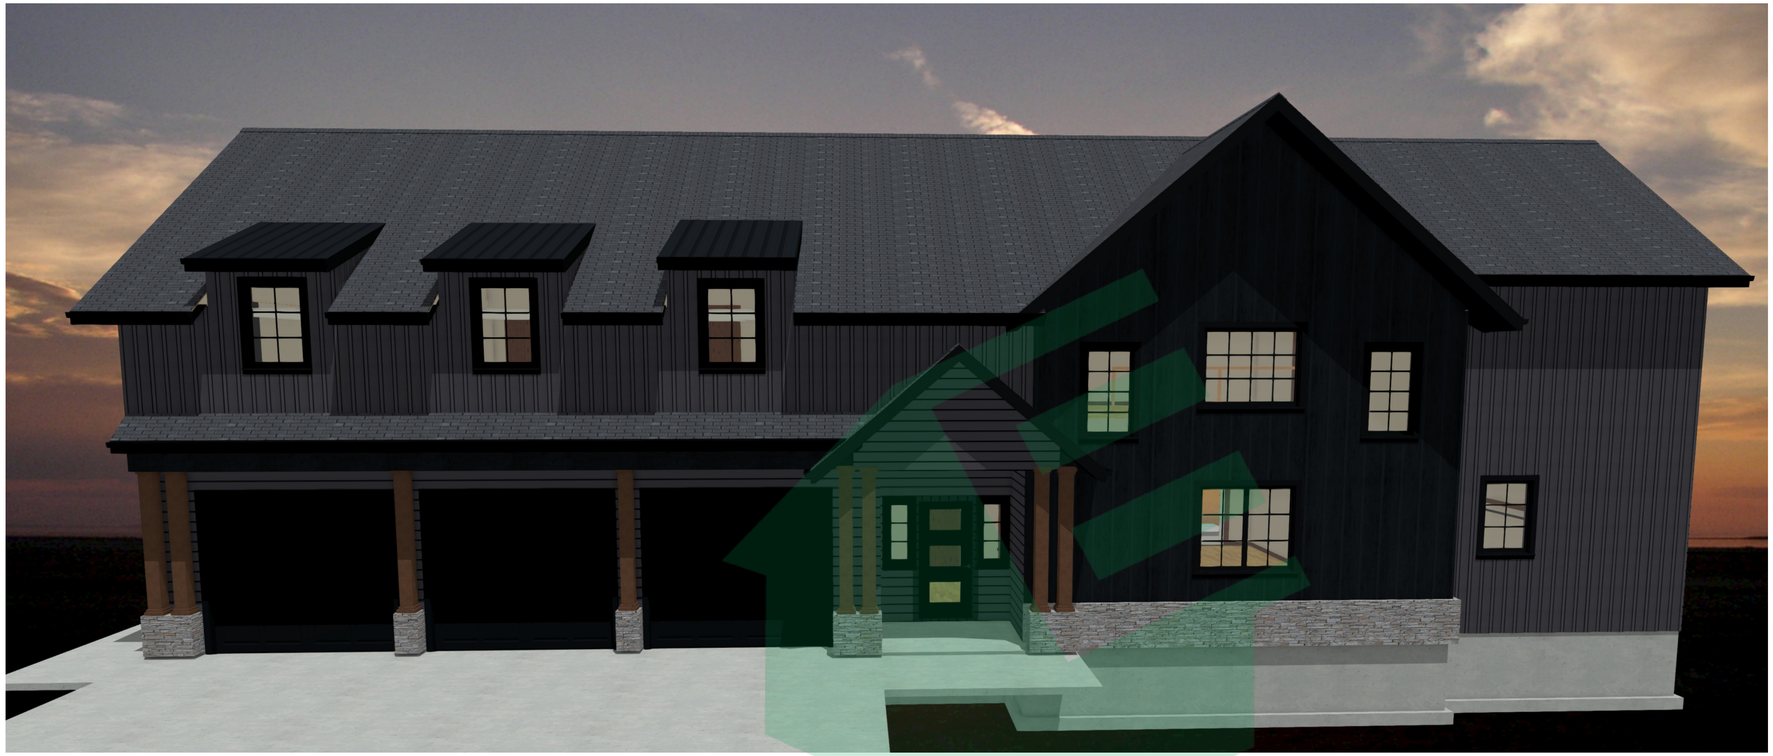

Camera 1

Camera 2

Contact: Travis Welle
701-354-7640
P.O. Box 2440
Bismarck, ND 58502

E3 HOMES SPEC PLAN
ARTHUR PLAN
PHYSICAL ADDRESS
LEGAL ADDRESS

DATE:
8/24/2022
SCALE:
1/4" = 1'
SHEET:
24x36
PAGE:
1 OF 4

THESE PLANS ARE PROTECTED UNDER THE ARCHITECTURAL WORKS COPYRIGHT PROTECTION ACT (AWCPA) AND ARE THE SOLE POSSESSION OF E HOMES, INC. ANYONE CAUGHT USING THESE PLANS WITHOUT WRITTEN PERMISSION OF E HOMES, INC. SHALL BE SUBJECT TO THE MAXIMUM PUNISHMENT OF THE LAW. IF YOU BELIEVE THESE PLANS WERE DISTRIBUTED WITHOUT E HOMES, INC. PERMISSION PLEASE CONTACT E HOMES, INC. IMMEDIATELY.

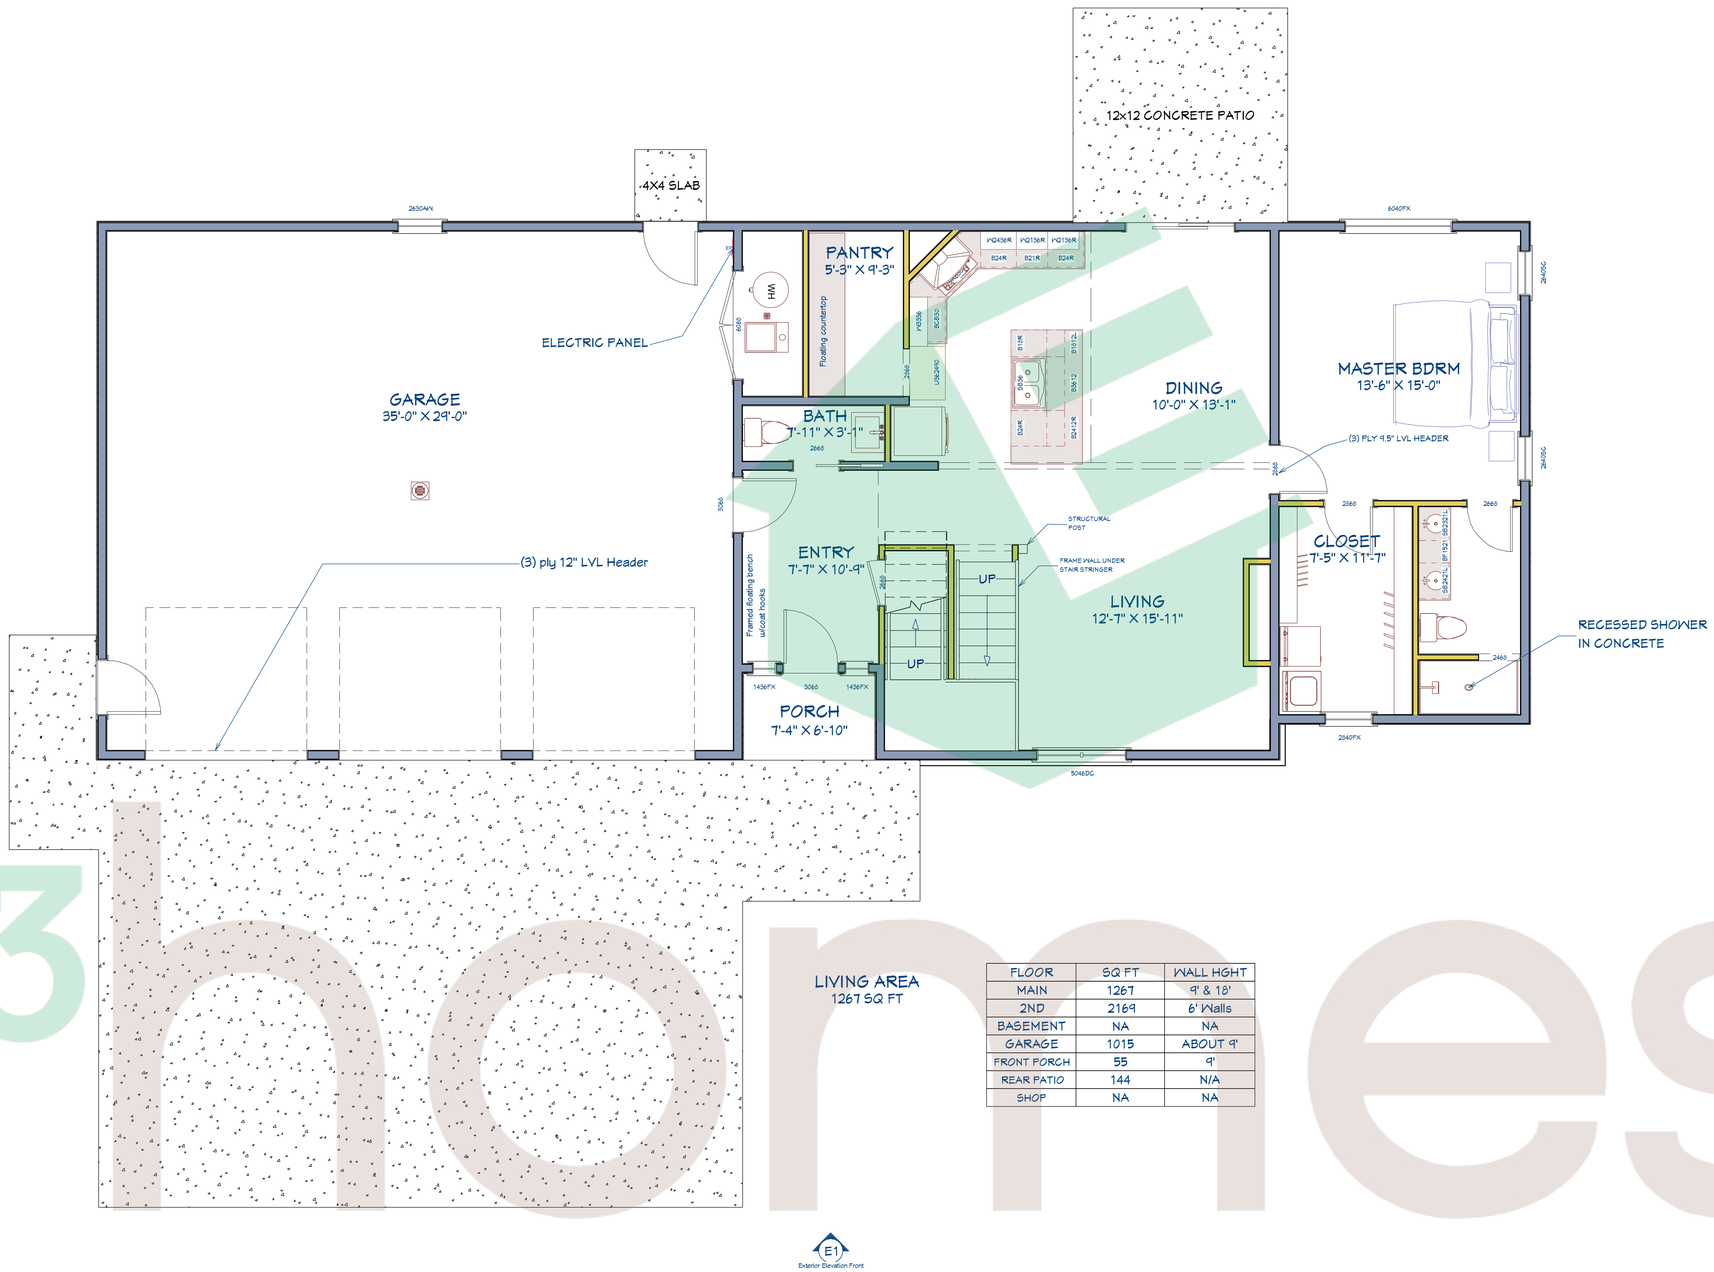

LIVING AREA
1267 SQ FT

FLOOR	SQ FT	WALL HGHT
MAIN	1267	9' & 18'
2ND	2169	6' Walls
BASEMENT	NA	NA
GARAGE	1015	ABOUT 9'
FRONT PORCH	55	9'
REAR PATIO	144	N/A
SHOP	NA	NA

E1
Exterior Elevation Front

1st Floor

Contact: Travis Welle
701-354-7640
P.O. Box 2440
Bismarck, ND 58502

E3 HOMES SPEC PLAN
ARTHUR PLAN
PHYSICAL ADDRESS
LEGAL ADDRESS

DATE: 8/24/2022

SCALE: 1/4" = 1'

SHEET: 24x36

PAGE: 2 OF 4

THESE PLANS ARE PROTECTED UNDER THE ARCHITECTURAL WORKS COPYRIGHT PROTECTION ACT (AWCPA) AND ARE THE SOLE POSSESSION OF E HOMES, INC. ANYONE CAUGHT USING THESE PLANS WITHOUT WRITTEN PERMISSION OF E HOMES, INC. SHALL BE SUBJECT TO THE MAXIMUM PUNISHMENT OF THE LAW. IF YOU BELIEVE THESE PLANS WERE DISTRIBUTED WITHOUT E HOMES, INC. PERMISSION PLEASE CONTACT E HOMES, INC. IMMEDIATELY.

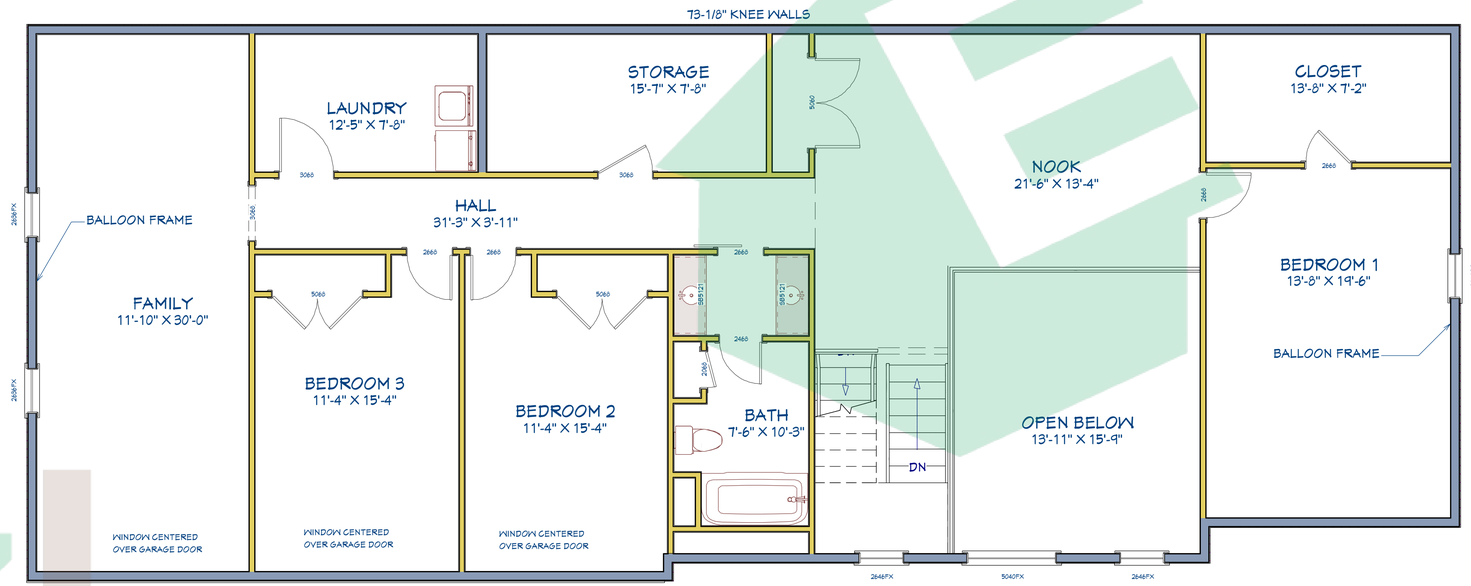

LIVING AREA
2169 SQ FT

2nd Floor

Contact: Travis Welle
701-354-7640
P.O. Box 2440
Bismarck, ND 58502

E3 HOMES SPEC PLAN
ARTHUR PLAN
PHYSICAL ADDRESS
LEGAL ADDRESS

DATE:
8/24/2022
SCALE:
1/4" = 1'
SHEET:
24x36
PAGE:
3 OF 4

THESE PLANS ARE PROTECTED UNDER THE ARCHITECTURAL WORKS COPYRIGHT PROTECTION ACT (AWCPA) AND ARE THE SOLE POSSESSION OF E HOMES, INC. ANYONE CAUGHT USING THESE PLANS WITHOUT WRITTEN PERMISSION OF E HOMES, INC. SHALL BE SUBJECT TO THE MAXIMUM PUNISHMENT OF THE LAW. IF YOU BELIEVE THESE PLANS WERE DISTRIBUTED WITHOUT E HOMES, INC. PERMISSION PLEASE CONTACT E HOMES, INC. IMMEDIATELY.