e3homes

Camera 5

Camera 3

Contact: Travis Welle
701-354-7640
P.O. Box 2440
Bismarck, ND 58502

E3 SPEC HOME
QUINCY PLAN
PHYSICAL ADDRESS
LEGAL ADDRESS

DATE:
8/24/2022
SCALE:
1/4" = 1'
SHEET:
24x36
PAGE:
1 OF 6

THESE PLANS ARE PROTECTED UNDER THE ARCHITECTURAL WORKS COPYRIGHT PROTECTION ACT (AWCPA) AND ARE THE SOLE POSSESSION OF E HOMES, INC. ANYONE CAUGHT USING THESE PLANS WITHOUT WRITTEN PERMISSION OF E HOMES, INC. SHALL BE SUBJECT TO THE MAXIMUM PUNISHMENT OF THE LAW. IF YOU BELIEVE THESE PLANS WERE DISTRIBUTED WITHOUT E HOMES, INC. PERMISSION PLEASE CONTACT E HOMES, INC. IMMEDIATELY.

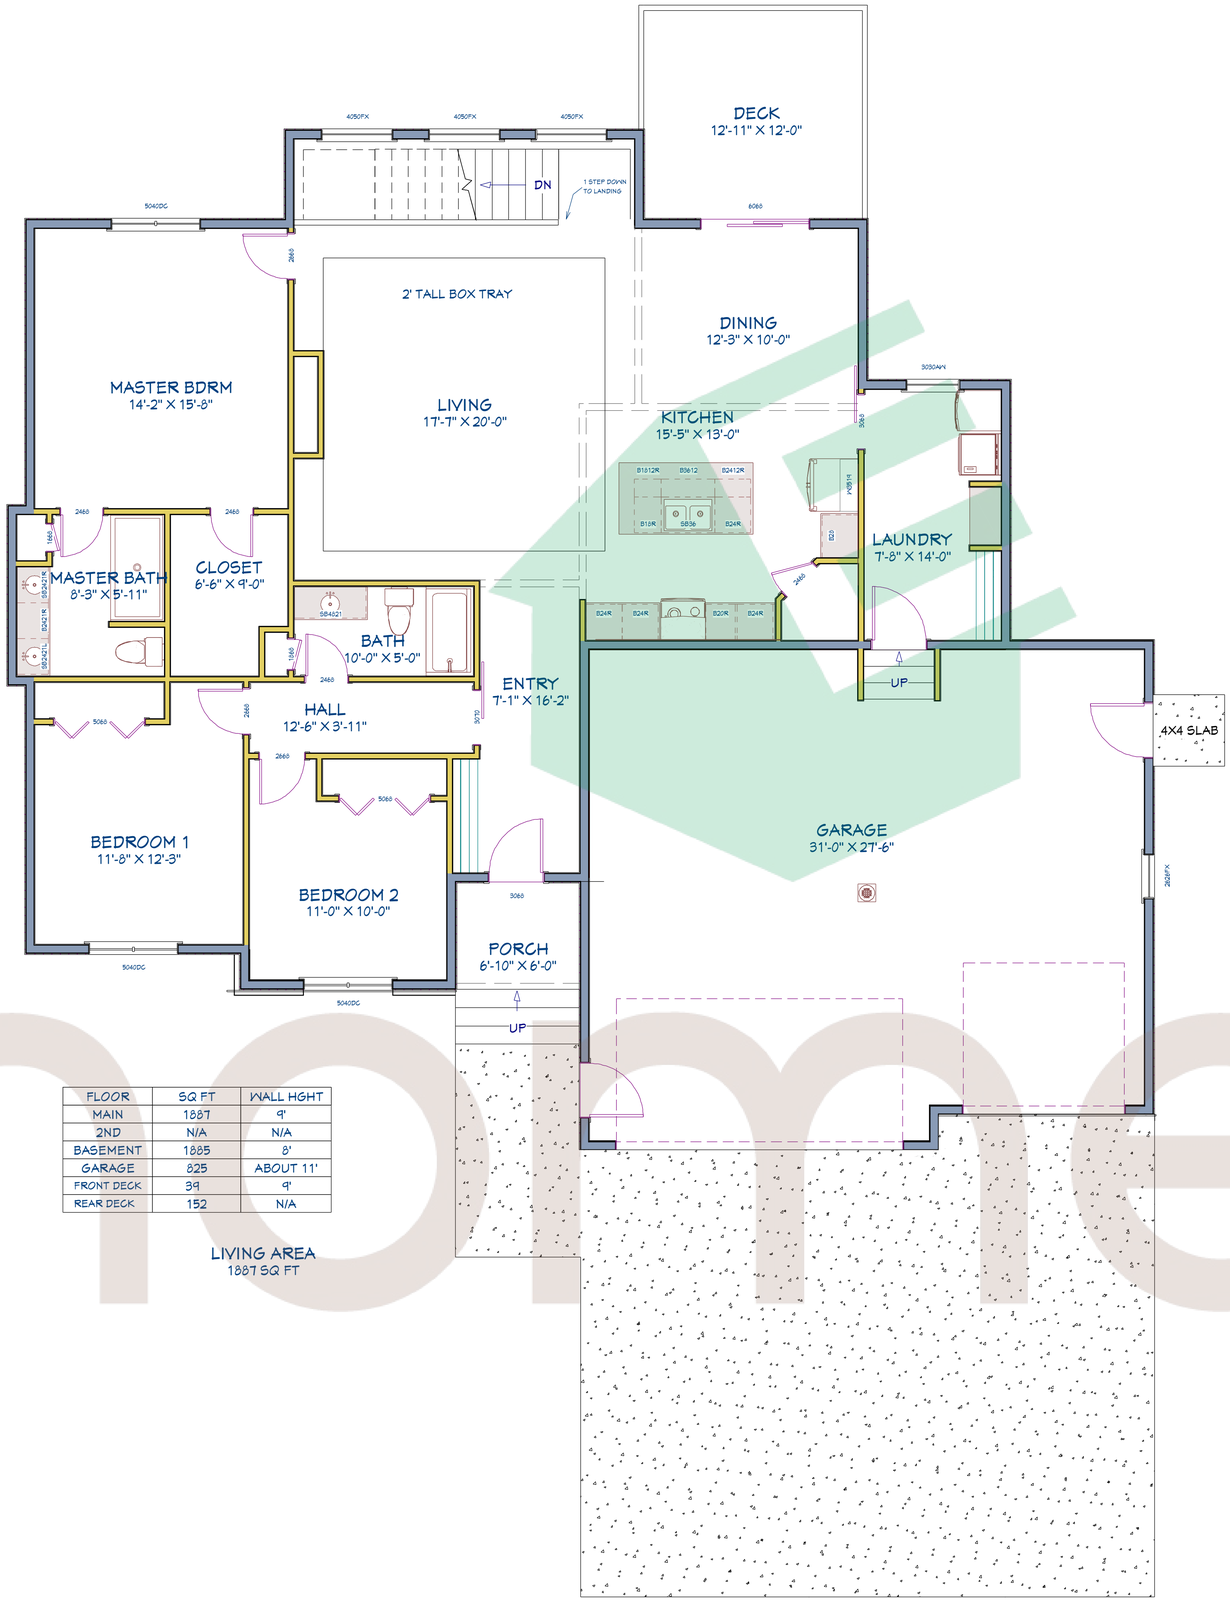

FLOOR	SQ FT	WALL HGHT
MAIN	1887	9'
2ND	N/A	N/A
BASEMENT	1885	8'
GARAGE	825	ABOUT 11'
FRONT DECK	39	9'
REAR DECK	152	N/A

LIVING AREA
1887 SQ FT

Contact: Travis Welle
701-354-7640
P.O. Box 2440
Bismarck, ND 58502

E3 SPEC HOME
QUINCY PLAN
PHYSICAL ADDRESS
LEGAL ADDRESS

DATE:
8/24/2022

SCALE:
1/4" = 1'

SHEET:
24x36

PAGE:
2 OF 6

THESE PLANS ARE PROTECTED UNDER THE ARCHITECTURAL WORKS COPYRIGHT PROTECTION ACT (AWCPA) AND ARE THE SOLE POSSESSION OF E HOMES, INC. ANYONE CAUGHT USING THESE PLANS WITHOUT WRITTEN PERMISSION OF E HOMES, INC. SHALL BE SUBJECT TO THE MAXIMUM PUNISHMENT OF THE LAW. IF YOU BELIEVE THESE PLANS WERE DISTRIBUTED WITHOUT E HOMES, INC. PERMISSION PLEASE CONTACT E HOMES, INC. IMMEDIATELY.

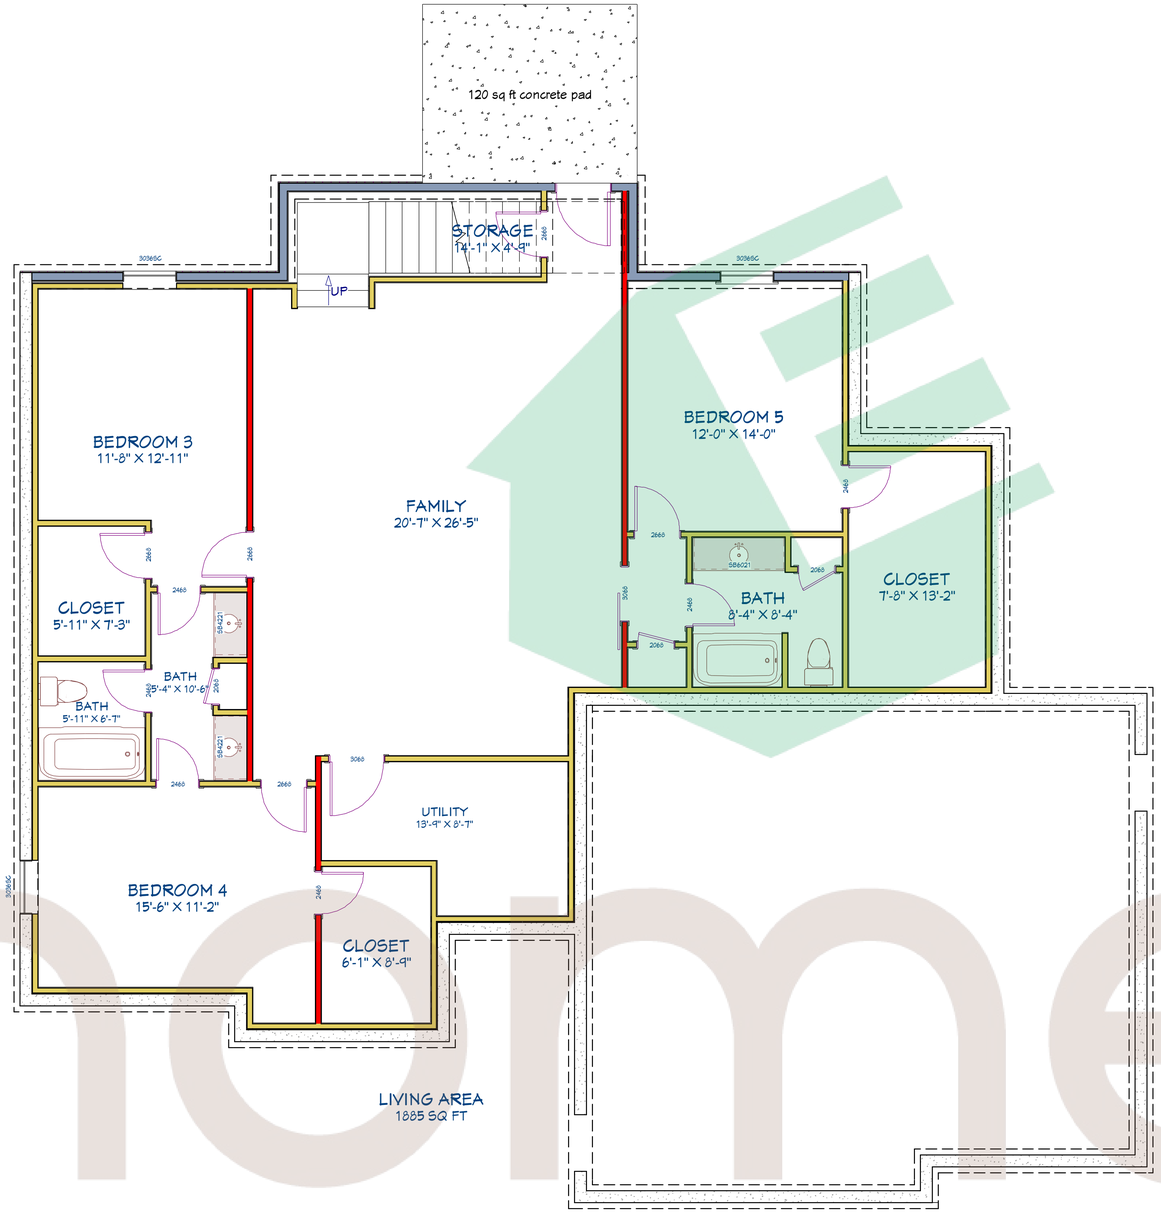

Foundation

Contact: Travis Welle
701-354-7640
P.O. Box 2440
Bismarck, ND 58502

E3 SPEC HOME
QUINCY PLAN
PHYSICAL ADDRESS
LEGAL ADDRESS

DATE:
8/24/2022
SCALE:
1/4" = 1'
SHEET:
24x36
PAGE:
3 OF 6

THESE PLANS ARE PROTECTED UNDER THE ARCHITECTURAL WORKS COPYRIGHT PROTECTION ACT (AWCPA) AND ARE THE SOLE POSSESSION OF E HOMES, INC. ANYONE CAUGHT USING THESE PLANS WITHOUT WRITTEN PERMISSION OF E HOMES, INC. SHALL BE SUBJECT TO THE MAXIMUM PUNISHMENT OF THE LAW. IF YOU BELIEVE THESE PLANS WERE DISTRIBUTED WITHOUT E HOMES, INC. PERMISSION PLEASE CONTACT E HOMES, INC. IMMEDIATELY.